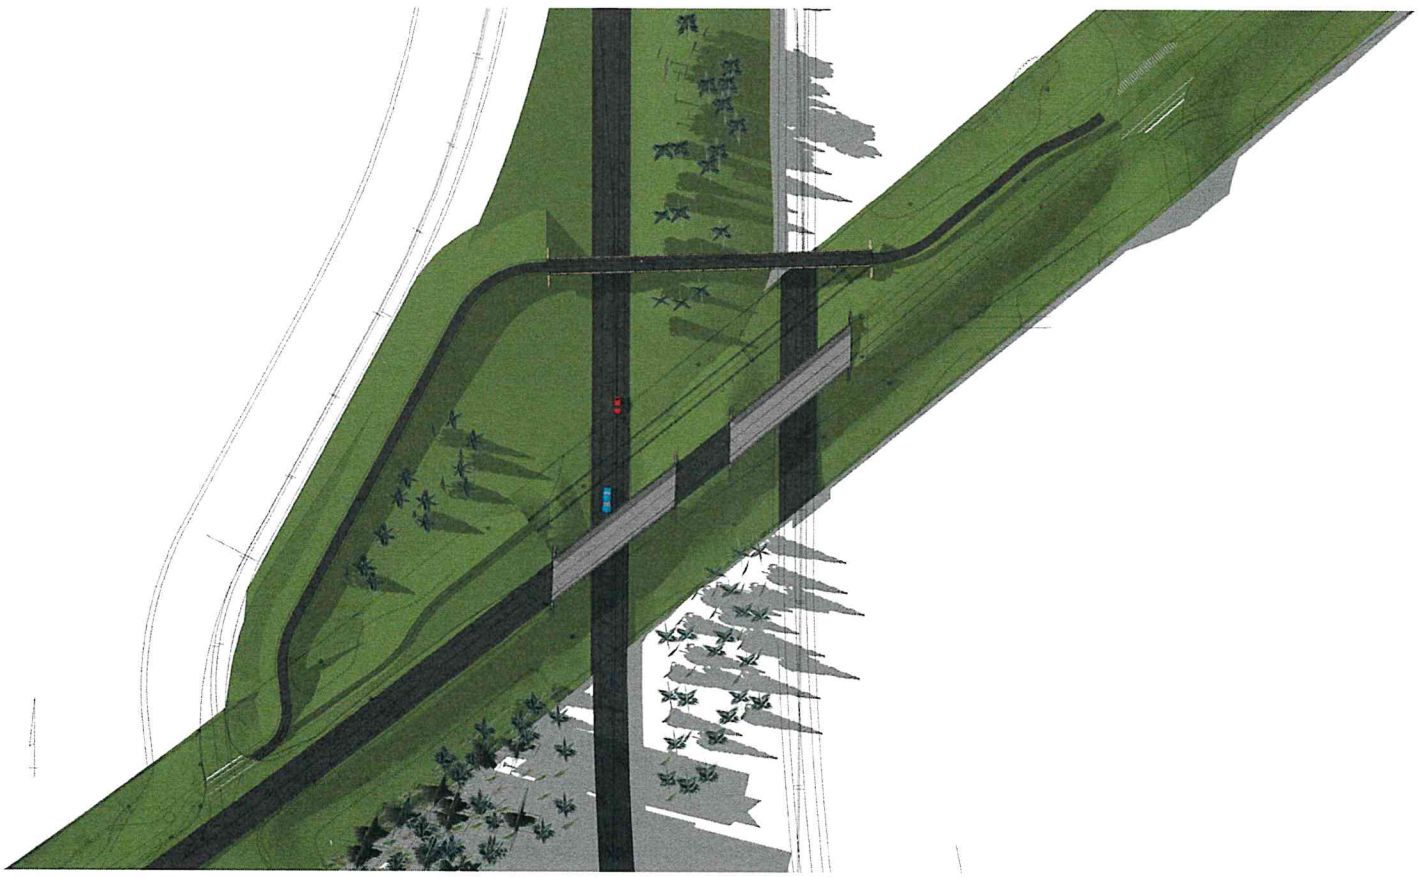

NDG
Northwest Design Group
CONSULTING ENGINEERS
2940 Parkview Drive
Petoskey, Michigan 49770
(v)231.348.1180 (f)231.348.1185
www.ndgconsulting.com

M-93 PATH OVER I-75

CONCEPTUAL DESIGN

PREPARED FOR: CRAWFORD COUNTY ROAD COMMISSION

CONCEPT	08.01.12	OWNER REVIEW
MARK	DATE	ISSUED FOR
PROJECT NO		1120208
CADD FILE		
DESIGNED BY		LCP
DRAWN BY		MRB
CHECKED BY		HJH

© NORTHWEST DESIGN GROUP, INC. 2012

SHEET TITLE

OVERVIEW

C-101